PLANTING LEGEND

ID	SYMBOL	BOTANICAL NAME / COMMON NAME		SIZE	QTY	SPACING/ REMARKS	WATER USE	PLANTING POCKET DIA./ DEPTH
		ALNUS RHOMBIFOLIA / WHITE ALDER		24" BOX	3	STANDARD	L	48"/36"
		ARBUTUS 'MARINA' / STRAWBERRY TREE		24" BOX	16	STANDARD	L	48"/36"
		PLATANUS RACEMOSA VAR. RACEMOSA / CALIFORNIA SYCAMORE		24" BOX	3	STANDARD	L	48"/36"
		POPULUS BALSAMIFERA SSP. TRICHOCARPA / BLACK COTTONWOOD.		24" BOX	2	STANDARD	L	48"/36"
		POPULUS FREMONTII SSP. FREMONTII / FREMONT COTTONWOOD.		24" BOX	9	STANDARD	L	48"/36"
		QUERCUS AGRIFOLIA / COAST LIVE OAK		24" BOX	18	STANDARD	L	48"/36"
		UMBELLULARIA CALIFORNICA / CALIFORNIA LAUREL		15 GAL.	3	STANDARD	L	48"/36"
		EXISTING TREES TO REMAIN			7			
SALT MIX		COASTAL SALT MARSH MIX:						
		[15% BY AREA, 312 PLANTS PER 1,000 S.F.] SPERGULARIA MARINA / SAND MARSH SPURRY	(MH)	4" POT	11,232	9" O.C.	NA	12"/24"
		[25% BY AREA, 18 PLANTS PER 1,000 S.F.] DISTICHLIS SPICATA / SALTGRASS	(MH)	1 GAL.	654	48" O.C.	NA	24"/24"
		[25% BY AREA, 129 PLANTS PER 1,000 S.F.] SALICORNIA VIRGINICA / COMMON PICKLEWEED	(L)	4" POT	4644	18" O.C.	NA	12"/24"
		[15% BY AREA, 312 PLANTS PER 1,000 S.F.] FRANKENIA SALINA / ALKALI HEATH	(MH)	4" POT	11,232	9" O.C.	NA	12"/24"
		[10% BY AREA, 7 PLANTS PER 1,000 S.F.] HELIOTROPIUM CURASSAVICUM/SALT HELIOTROPE	(MH)	4" POT	252	48" O.C.	L	12"/24"
		[10% BY AREA, 7 PLANTS PER 1,000 S.F.] JUNCUS ACUTUS LEOPOLDI / SOUTHWEST SPINY RUSH	(MH)	1 GAL.	252	48" O.C.	M	24"/24"
SAGE MIX		COASTAL SAGE & BLUFF SCRUB MIX:						
		[15% BY AREA, 11 PLANTS PER 1,000 S.F.] ARTEMISIA CALIFORNICA / CALIFORNIA SAGEBRUSH		1 GAL.	987	48" O.C.	L	24"/24"
		20% BY AREA, 14 PLANTS PER 1,000 S.F.] ENCELIA CALIFORNICA / CALIFORNIA ENCELIA		1 GAL.	1256	48" O.C.	VL	24"/24"
		[15% BY AREA, 44 PLANTS PER 1,000 S.F.] ERIOGONUM PARVIFOLIUM / SEACLIFF BUCKWHEAT		1 GAL.	3946	24" O.C.	VL	18"/24"
		20% BY AREA, 14 PLANTS PER 1,000 S.F.] ERIOGONUM FASCICULATUM / CAL. BUCKWHEAT		1 GAL.	1256	48" O.C.	VL	24"/24"
		[15% BY AREA, 3 PLANTS PER 1,000 S.F.] PERITOMA ARBOREA/BLADDER POD		1 GAL.	269	8" O.C.	VL	24"/24"
		[15% BY AREA, 77 PLANTS PER 1,000 S.F.] STIPA LEPIDA/FOOTHILL STIPA		4" POT	6881	18" O.C.	VL	12"/24"
PRAI MIX		COASTAL PRAIRIE MIX:						
		[35% BY AREA, 46 PLANTS PER 1,000 S.F.] ISOCOMA MENZIESII / COASTAL GOLDENBUSH		1 GAL.	193	36" O.C.	VL	24"/24"
		[50% BY AREA, 515 PLANTS PER 1,000 S.F.] STIPA LEPIDA/FOOTHILL STIPA		4" POT	1076	18" O.C.	VL	12"/24"
		[15% BY AREA, 312 PLANTS PER 1,000 S.F.] SISYRINCHIUM BELLUM / BLUE EYED GRASS		1 GAL.	1303	9" O.C.	L	12"/24"
SCRN MIX		SCREENING MIX:						
		[20% BY AREA, 4 PLANTS PER 1,000 S.F.] BACCHARIS SALICIFOLIA / MULEFAT		5 GAL.	92	8' O.C.	M	36"/24"
		[15% BY AREA, 3 PLANTS PER 1,000 S.F.] RHUS INTEGRIFOLIA / LEMONADE BERRY		5 GAL.	69	8' O.C.	VL	36"/24"
		[5% BY AREA, 4 PLANTS PER 1,000 S.F.] ROSA CALIFORNICA / WILD ROSE		5 GAL.	92	48"O.C.	L	24"/24"
		[5% BY AREA, 4 PLANTS PER 1,000 S.F.] RUBUS URSINUS / CALIFORNIA BLACKBERRY		5 GAL.	92	48"O.C.	L	24"/24"
		[15% BY AREA, 4 PLANTS PER 1,000 S.F.] SAMBUCUS MEXICANA / BLUE ELDERBERRRY		15 GAL.	92	8' O.C.	M	36"/24"
		[20% BY AREA, 4 PLANTS PER 1,000 S.F.] SALIX EXIGUA / NARROWLEAF WILLOW		15 GAL.	92	8' O.C.	M	36"/24"
		[10% BY AREA, 2 PLANTS PER 1,000 S.F.] SALIX LASIOLEPIS/ARROYO WILLOW		5 GAL.	46	8' O.C.	M	36"/24"
		[10% BY AREA, 7 PLANTS PER 1,000 S.F.] VITIS GIRDIANA / DESERT GRAPE	(*)	5 GAL.	161	48"O.C.	L	24"/24"
SWAL MIX		GRASSY SWALE MIX:						
		[35% BY AREA, 24 PLANTS PER 1,000 S.F.] DISTICHLIS SPICATA / SALTGRASS		1 GAL.	101	48" O.C.	NA	24"/24"
		[35% BY AREA, 24 PLANTS PER 1,000 S.F.] JUNCUS ACUTUS / SPINY RUSH		1 GAL.	101	48" O.C.	M	24"/24"
		[30% BY AREA, 39 PLANTS PER 1,000 S.F.] CAREX BARBARAE / SANTA BARBARA SEDGE		1 GAL.	164	36" O.C.	M	24"/24"

PLANTING LEGEND CONTINUED

ID	SYMBOL	BOTANICAL NAME / COMMON NAME	SIZE	QTY	SPACING/ REMARKS	WATER USE	PLANTING POCKET DIA./ DEPTH
		ORNAMENTAL MIX:					
ARC HOO	Ⓐ	ARCTOSTAPHYLOS HOOKERI / MONTEREY MANZANITA	5 GAL.	28		L	24"/24"
CEA EBB	Ⓒ	CEANOTHUS 'EBBET'S FIELD' / DWARF WILD LILAC	5 GAL.	144		L	24"/24"
LIM CAL	Ⓛ	LIMONIUM CALIFORNICA / SEA LAVENDER	1 GAL.	215		L	24"/24"
SAL SPA		SALVIA SPATHACEA / HUMMINGBIRD SAGE	1 GAL.	79		L	24"/24"
COR MAR		COREOPSIS MARITIMA / SEA DAHLIA	1 GAL.	120		L	18"/24"
VER LIL		VERBENA LILACINA "DE LA MINA" / CEDROS ISLAND VERBENA	1 GAL.	133		L	24"/24"
ERI KAR		ERIGERON KARVINSKIANUS/ SANTA BARBARA DAISY	1 GAL.	42		M	24"/24"
JUS BRA		JUSTICIA BRANDEGEANA / SHRIMP PLANT	1 GAL.	37		M	24"/24"
FES CAL		FESTUCA CALIFORNICA / CALIFORNIA FESCUE	1 GAL.	307		M	12"/24"
IRI DOU		IRIS DOUGLASIANA / DOUGLAS IRIS	1 GAL.	100		M	12"/24"
HEU MAX	Ⓗ	HEUCHERA MAXIMA / ISLAND ALUM ROOT	1 GAL.	54		M	24"/24"
ASC SPE	Ⓢ	ASCLEPIA SPECIOSA / SHOWY MILKWEED	1 GAL.	228		L	24"/24"
RHU INT		RHUS INTEGRIFOLIA / LEMONADE BERRY	5 GAL.	18		VL	36"/24"
BAC SAL	BC	BACCHARIS SALICIFOLIA / MULEFAT	1 GAL.	18		VL	36"/24"
		MULCH AROUND EXISTING PLANTS					

PLANT LEGEND NOTES:

(*) - LIMIT VITIS GIRDIANA / DESERT GRAPE TO FENCE LINES IN THE SCREENING MIX AREAS. SUPPLY SUPPORT TIES AS NECESSARY.

(L) - PLANT AT LOWEST ELEVATION OF SLOPE

(MH) - PLANT AT MID-HIGH ELEVATION OF SLOPE

CONTRACTOR SHALL BE RESPONSIBLE FOR CONTRACT GROWTH AS NECESSARY TO SECURE THE PLANT MATERIALS AS SPECIFIED IN THE PLANT LEGEND ABOVE.

PLANT CALLOUT KEY:

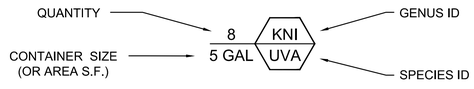

GENERAL PLANTING NOTES:

1. PLANT QUANTITIES IN LEGEND ARE FOR CONTRACTOR'S CONVENIENCE ONLY. OTHER THAN CONTRACT GROWN PLANT MATERIAL, CONTRACTOR IS RESPONSIBLE FOR PROVIDING ALL PLANTS SHOWN ON PLANTING PLANS.
2. ALL TREES ARE TO BE PLANTED MIN. 20' FROM EXISTING POWER POLES (WHERE APPLICABLE).
3. CONTRACTOR SHALL PROVIDE 3" DEEP LAYERS OF MEDIUM TO FINE TEXTURED (3/4" TO 2") GROUND WOOD BY-PRODUCT OR SHREDDED BARK MULCH TO ALL NON-PAVED AREAS, EXCEPT IN BASIN AREA BEHIND FENCE LINE. COLOR OF MULCH SHALL BE DARK.
4. PLANS ARE DIAGRAMMATIC. THE CONTRACTOR SHALL BRING TO THE ATTENTION OF THE ENGINEER ANY PERCEIVED DISCREPANCY BEFORE THE START OF CONSTRUCTION.
5. SOIL SHALL BE REPLACED PER PLANTING POCKET. EXCAVATED EXISTING SOIL SHALL BE REMOVED FROM THE SITE AND DISPOSED OF PROPERLY. CONTRACTOR SHALL PROVIDE AND INSTALL IMPORTED TOPSOIL TO FILL IN EXCAVATED AREAS WHERE PLANTINGS ARE PROPOSED. IMPORTED TOPSOIL SHALL CONFORM TO SECTION L, LANDSCAPE OF SPECIAL PROVISIONS. AN AGRONOMICAL SOIL'S REPORT SHALL BE SUBMITTED PER 1.02-2 OF THE SAME SECTION, REVIEWED AND APPROVED BY THE ENGINEER PRIOR TO THE DELIVERY OF THE SOIL ON SITE.
6. ANY SOIL PREPARATION AND PLANTING WITHIN THE DRIP LINE OF THE EXISTING TREES SHALL BE DONE BY HAND.

PLAN LS

DIGALERT
CALL 8-1-1 TOLL FREE
2 workings days before you dig

DATE	MK	DESCRIPTION

REVISIONS

LICENSED LANDSCAPE ARCHITECT — MIE A. JONES88 NO. 3001 — STATE OF CALIFORNIA
Signature 3/28/2026 Expiration Date Date
PROJECT LANDSCAPE ARCHITECT

COUNTY OF LOS ANGELES DEPARTMENT OF PUBLIC WORKS

OXFORD RETENTION BASIN AND PUMP STATION MULTI-USE ENHANCEMENT PROJECT

PLANTING LEGEND & NOTES

LS-4.0

FCC0001176	PCA JX0039		SHEET 23 OF 28

WASHINGTON BLVD.

R/W

4 QUE 24" B AGR

80 FES 1 GAL CAL

7 QUE 24" B AGR

80 FES 1 GAL CAL

2 QUE 24" B AGR

60 COR 1 GAL MAR

36 SAL 1 GAL SPA

14 ARC 5 GAL HOO

27 HEU 1 GAL MAX

50 IRI 1 GAL DOU

114 ESC 1 GAL SPE

SAGE MIX (17,704 S.F.)

SALT MIX (14,584 S.F.)

2 POP 24" B FRE

3 POP 24" B FRE

PRAI MIX (1,471 S.F.)

PRAI MIX (1,649 S.F.)

OXFORD BASIN

SANITARY SEWER

MATCHLINE AA - SEE NEXT SHEET

SALT MIX (4843 S.F.)

2 POP 24" B FRE

5 RHU 5 GAL INT

2 QUE 24" B AGR

5 BAC 5 GAL SAL

7 BAC 5 GAL SAL

6 RHU 5 GAL INT

EXISTING TREE TO REMAIN

EXISTING TREES TO REMAIN

REFER TO SHEET LS-4.3 FOR S.F. & QTY THIS STRIP OF SALT MIX

REFER TO SHEET LS-4.3 FOR S.F. & QTY THIS STRIP OF SAGE MIX

3 BAC 5 GAL SAL

7 SAL 1 GAL SPA

BC

MATCHLINE BB - SEE NEXT SHEET

MULCH WITHIN 18" WIDE NON PLANTING STRIP, TYP.

7 JUS 1 GAL BRA

ADMIRALTY WAY

BIOSWALE, REFER TO CIVIL'S PLAN

19 JUS 1 GAL BRA

4 ARB 24" B MAR

41 LIM 1 GAL CAL

NORTH

0 10' 20' 40' 60'

GRAPHIC SCALE: 1"=20'

PLAN LS

DIGALERT

CALL 8-1-1 TOLL FREE

2 workings days before you dig

DATE	MK	DESCRIPTION

REVISIONS

LICENSED LANDSCAPE ARCHITECT — MIA K. JONES NO. 5001 — STATE OF CALIFORNIA

Signature 5/25/2026 Expiration Date

Date

PROJECT LANDSCAPE ARCHITECT

COUNTY OF LOS ANGELES DEPARTMENT OF PUBLIC WORKS

OXFORD RETENTION BASIN AND PUMP STATION MULTI-USE ENHANCEMENT PROJECT

PLANTING PLAN

LS-4.1

FCC0001176	PCA JX0039		SHEET 24 OF 28

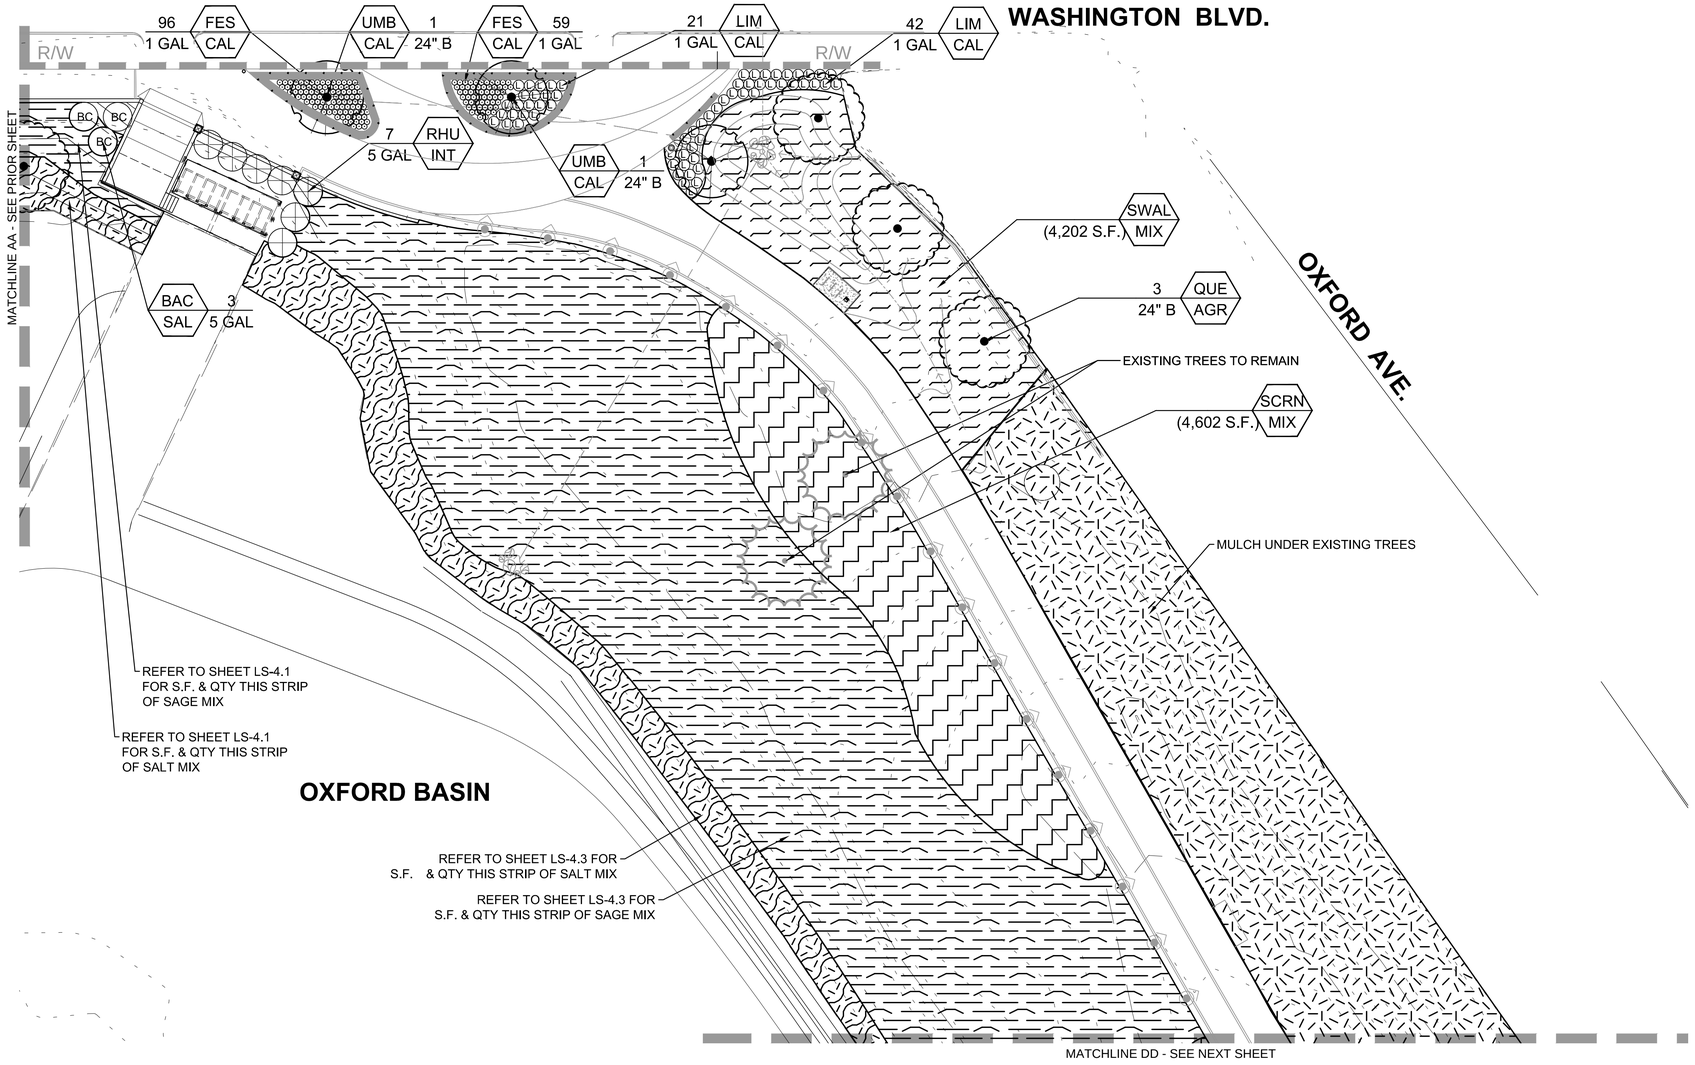

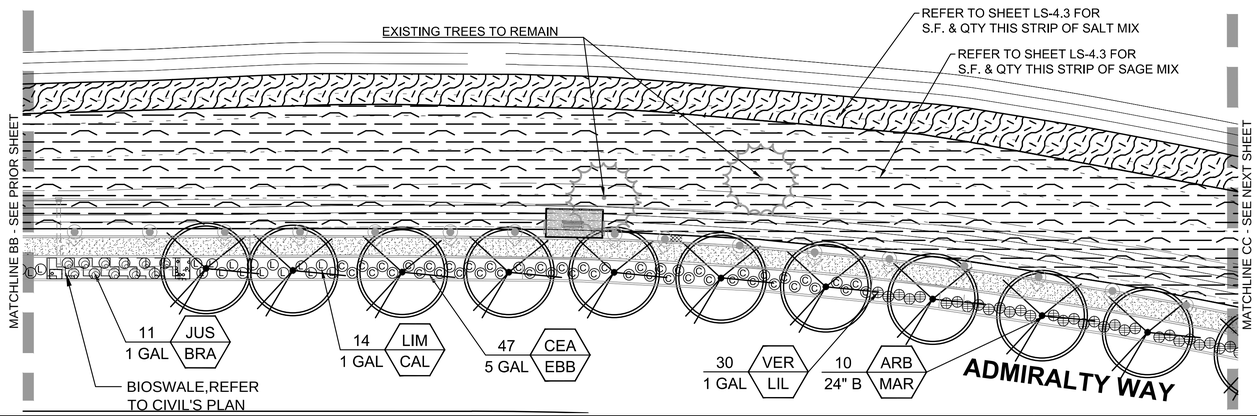

NORTH

0 10' 20' 40' 60'
GRAPHIC SCALE: 1"=20'

DIGALERT
CALL 8-1-1 TOLL FREE
2 workings days before you dig

PLAN LS

DATE	MK	DESCRIPTION
		REVISIONS

LICENSED LANDSCAPE ARCHITECT — MIKE A. JONES® NO. 5001 — Signature 3/25/2026 Expiration Date — STATE OF CALIFORNIA
PROJECT LANDSCAPE ARCHITECT

COUNTY OF LOS ANGELES DEPARTMENT OF PUBLIC WORKS

OXFORD RETENTION BASIN AND PUMP STATION MULTI-USE ENHANCEMENT PROJECT

PLANTING PLAN

LS-4.2

FCC0001176	PCA JX0039		SHEET 25 OF 28

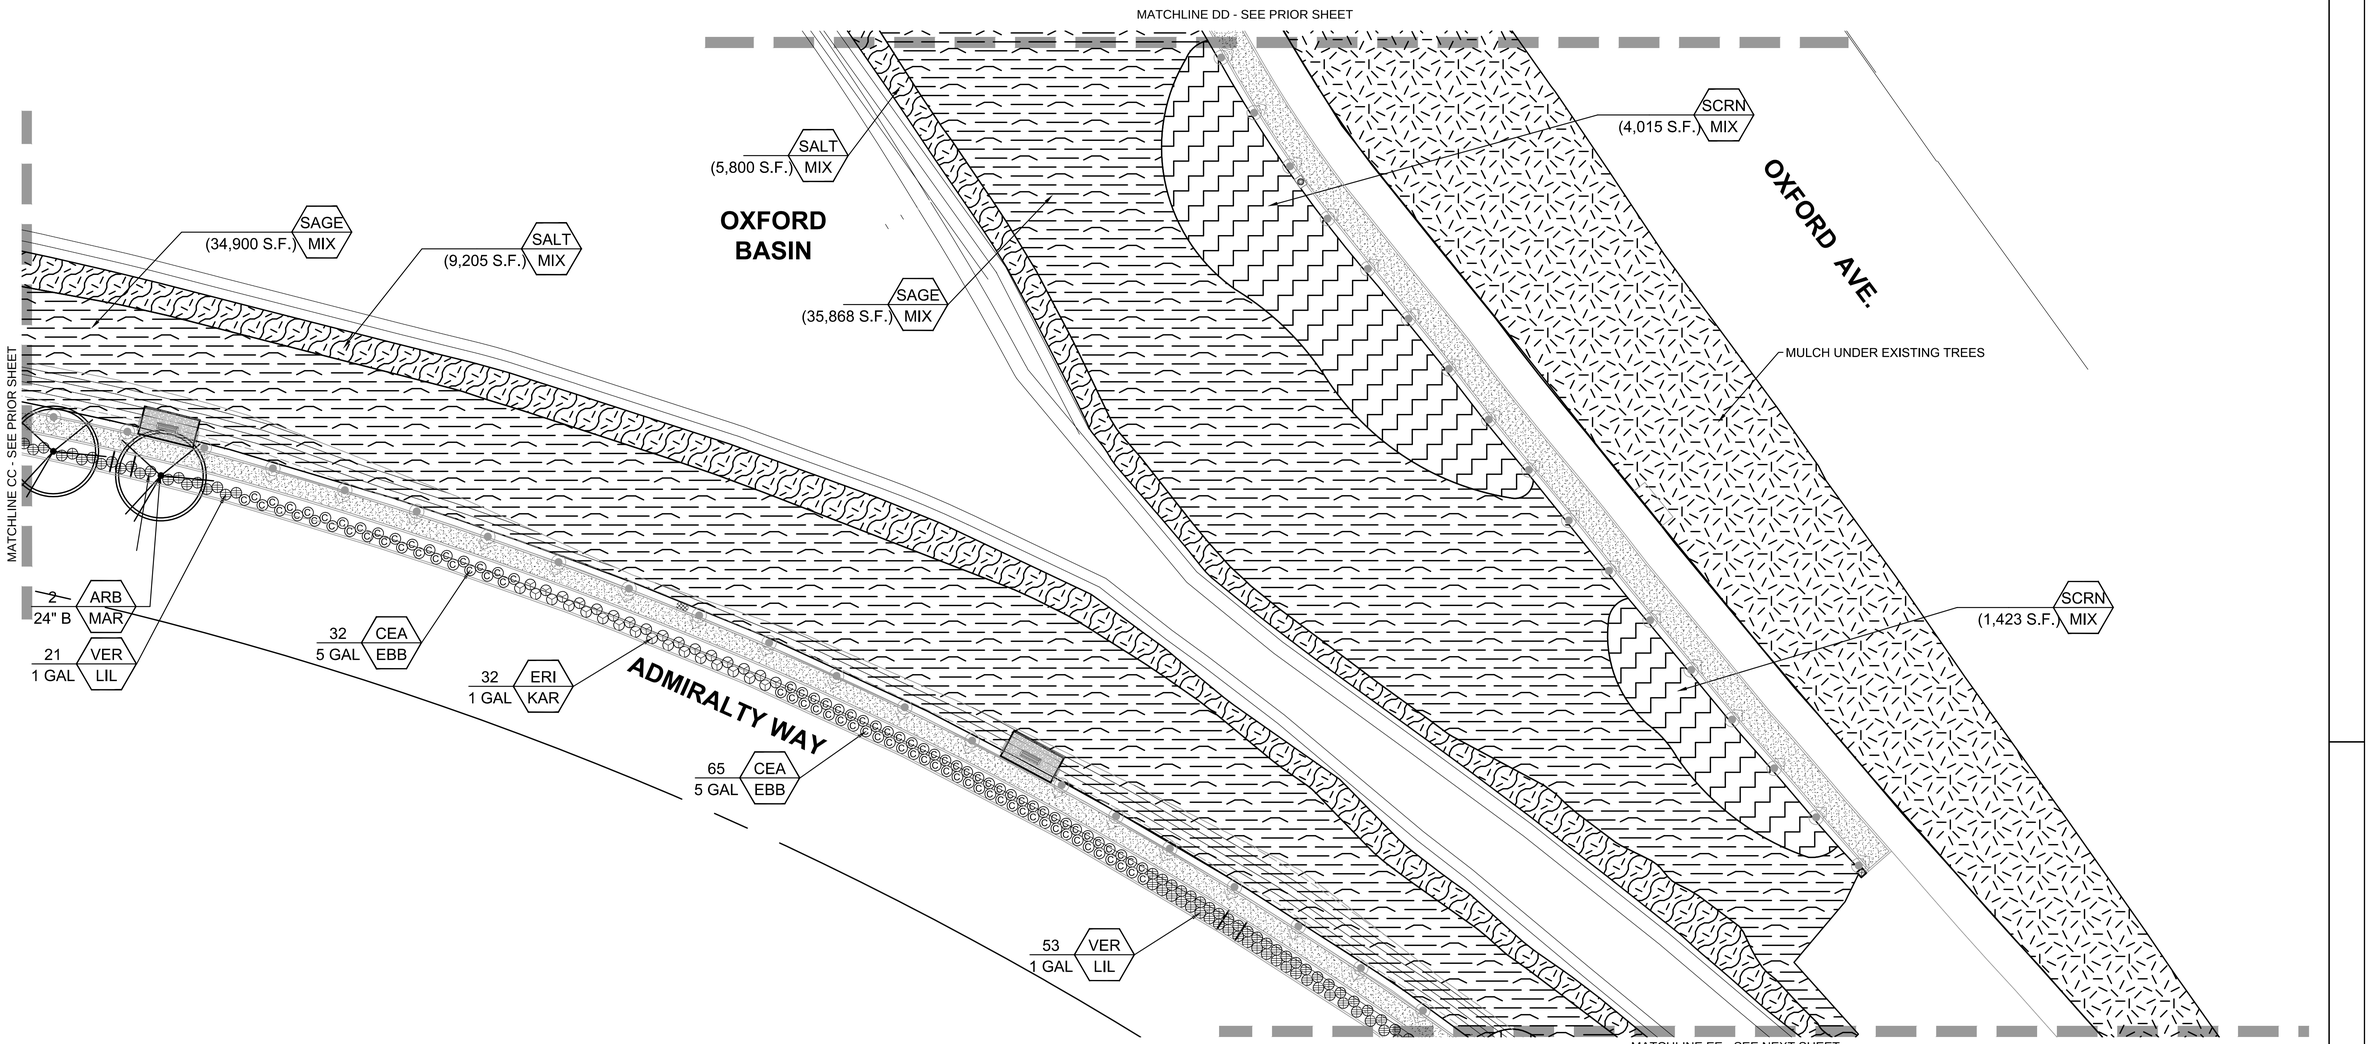

NORTH

0 10' 20' 40' 60'

GRAPHIC SCALE: 1"=20'

PLAN LS

DIGALERT

CALL 8-1-1 TOLL FREE

2 workings days before you dig

DATE	MK	DESCRIPTION

REVISIONS

LICENSED LANDSCAPE ARCHITECT — MIKE T. JONES® NO. 3001 — STATE OF CALIFORNIA

Signature
5/20/2020
Expiration Date
Date

PROJECT LANDSCAPE ARCHITECT

COUNTY OF LOS ANGELES DEPARTMENT OF PUBLIC WORKS

OXFORD RETENTION BASIN AND PUMP STATION
MULTI-USE ENHANCEMENT PROJECT

PLANTING PLAN

LS-4.3

FCC0001176	PCA JX0039		SHEET 26 OF 28

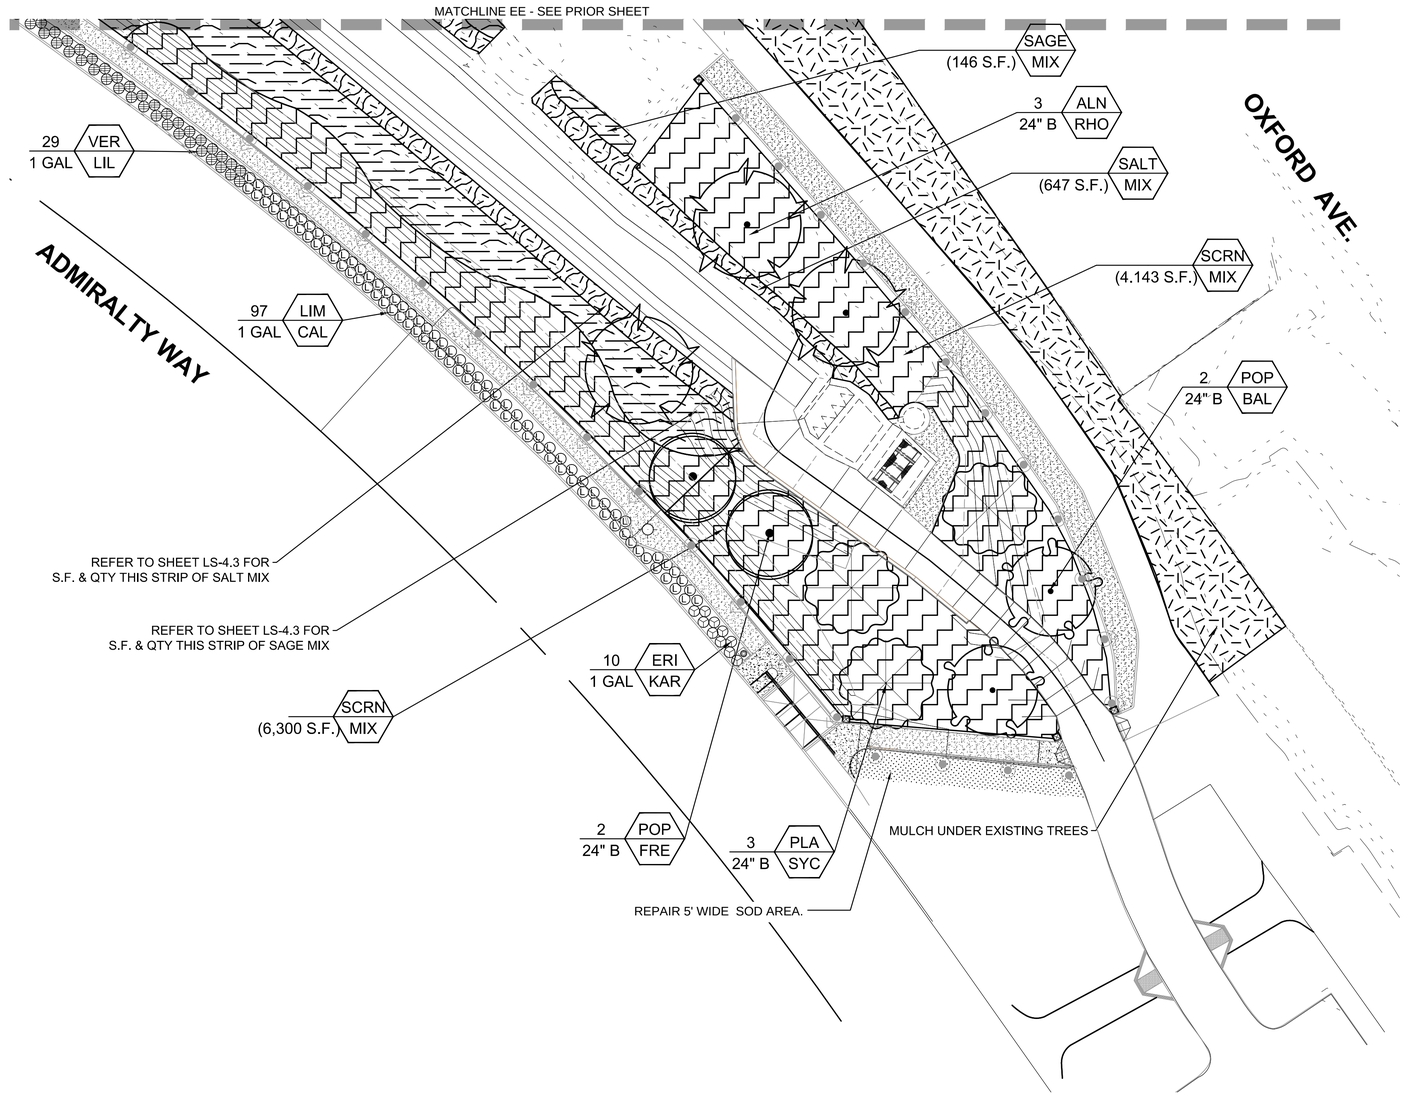

NORTH

0 10' 20' 40' 60'

GRAPHIC SCALE: 1"=20'

PLAN LS

DIGALERT

CALL 8-1-1 TOLL FREE

2 workings days before you dig

DATE	MK	DESCRIPTION

REVISIONS

LICENSED LANDSCAPE ARCHITECT MIKE K. JONES NO. 5001 STATE OF CALIFORNIA

Signature
3/20/2026
Expiration Date
Date

PROJECT LANDSCAPE ARCHITECT

COUNTY OF LOS ANGELES DEPARTMENT OF PUBLIC WORKS

OXFORD RETENTION BASIN AND PUMP STATION
MULTI-USE ENHANCEMENT PROJECT

PLANTING PLAN

LS-4.4

FCC0001176	PCA JX0039		SHEET 27 OF 28